
DOOR & WINDOW SCHEDULE

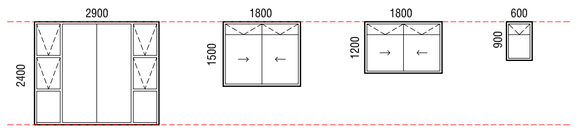


D1 W1-4 W5 W6-7


NOTE
- ALL SAFETY GLASS TO BE IN ACCORDANCE WITH SANS 1263 - 1 WITH SAGGA CERTIFICATE OF COMPLIANCE.
- WINDOWS & DOORS TO BE ALUMINIUM IN COLOR AS PER CLIENT.

SANS 10252-1 SIMBOLS		
Pipe carrying cold water		Isolating valve (screwed ends) (manual control)
Pipe carrying hot water		Mixer (single manual controls, single lever)
Pressure control valve (adjustable)		Shower (fixed)
Tap (external)		Stop cock
Tap (internal)		Water meter
		Isolating valve (screwed ends) (manual control)


GENERAL:
1. PROVIDE AND INSTALL ARMAFLEX PIPING INSULATION ON ALL HOT WATER SERVICES PIPES IN ACCORDANCE WITH SANS 10400 PART XA.
2. INSTALL ARMAFLEX PIPE INSULATION OF 25mm THICKNESS FOR NOMINAL ID OF 15mm WITH A R-VALUE OF 1.32 (MIN. R-VALUE OF 1.00 IS REQUIRED FOR INTERNAL DIA.< = 80mm ø

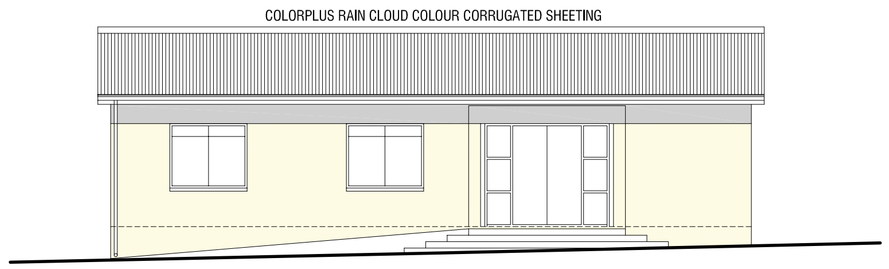

SOUTH ELEVATION

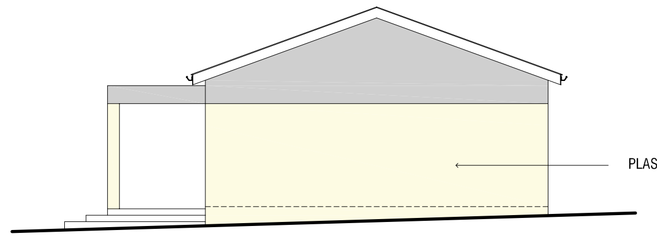


EAST ELEVATION

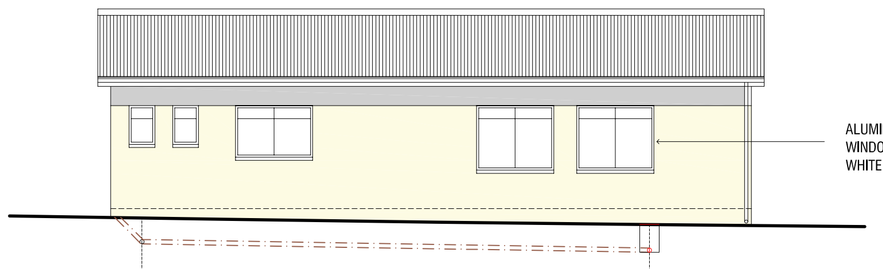


IC NUMBER	RE1	MH2
DISTANCE	11 830	
COVER LEVEL	157,355	157,202
INVERT LEVEL	156,755	156,552
DEPTH	600	650
GRADIENT	1:60	

NORTH ELEVATION

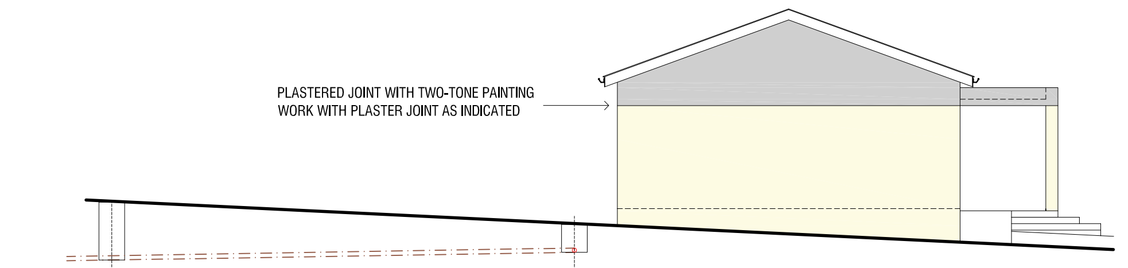


IC NUMBER	MH1	MH2
DISTANCE	10 785	
COVER LEVEL	157,223	157,202
INVERT LEVEL	156,373	156,552
DEPTH	1,350	650
GRADIENT	1:60	

WEST ELEVATION

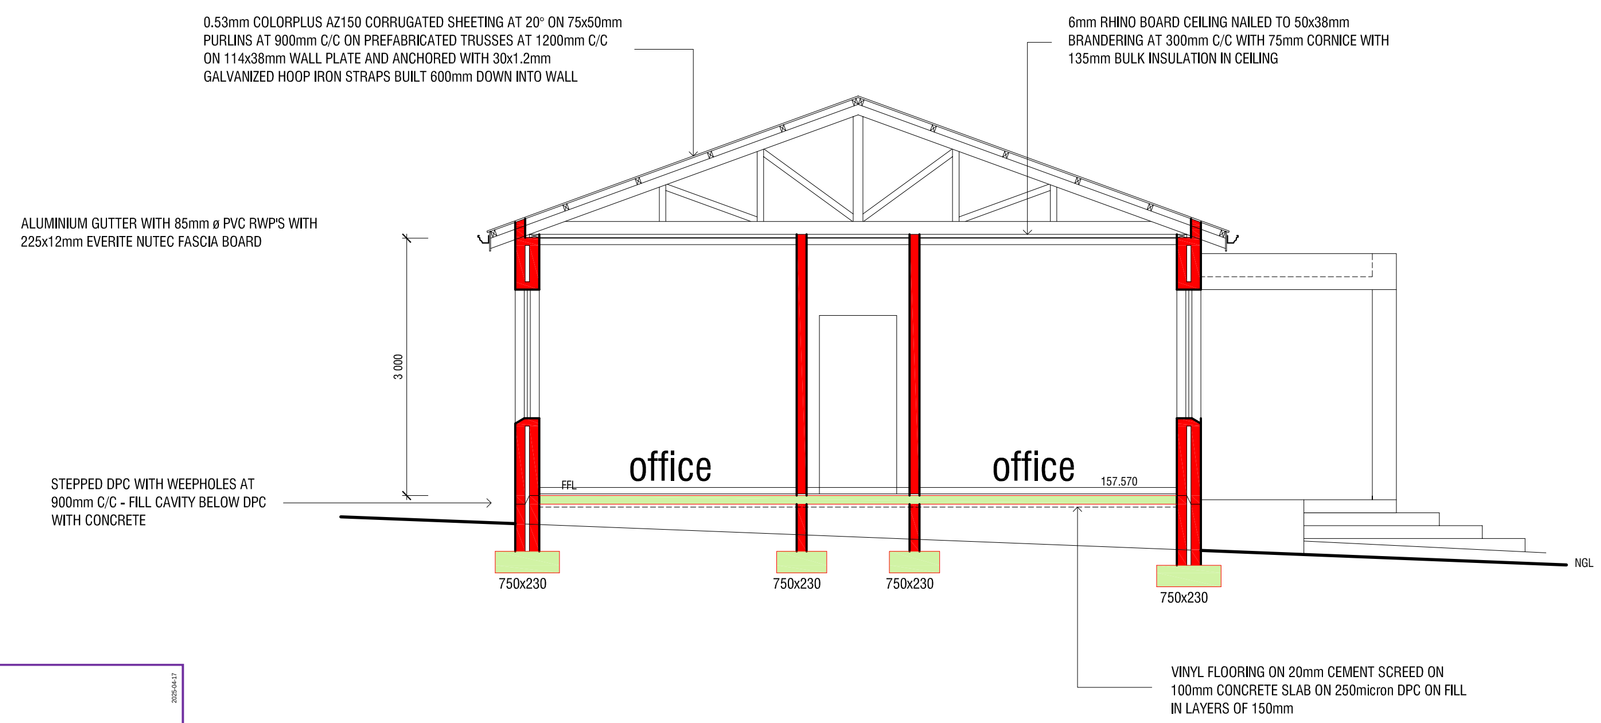

SECTION AA 1:50 SCALE

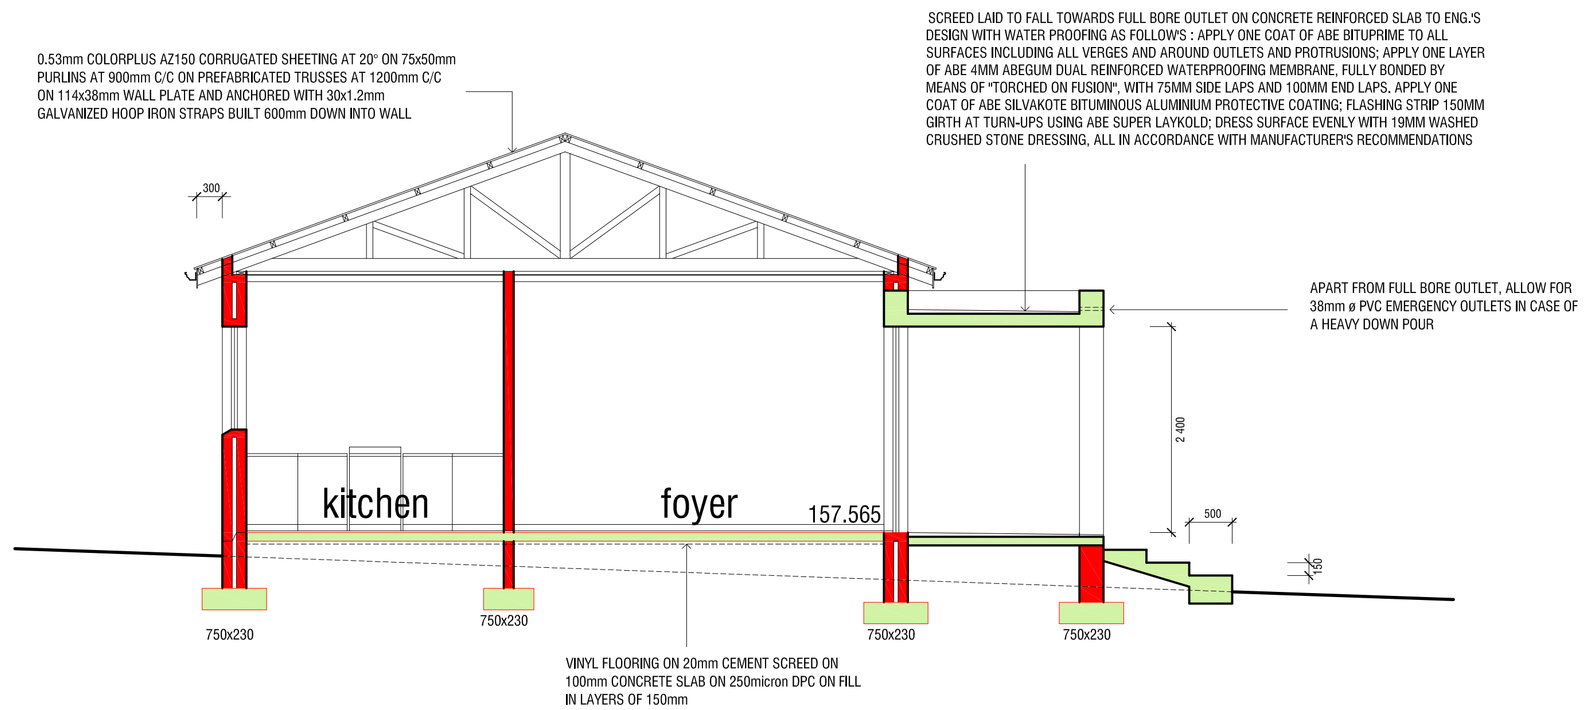

SECTION BB 1:50 SCALE

SWELLENDAM MUNICIPALITY APPROVED
DATE: 2026-04-13
PLAN NO.:
ERF/FARM:
DESIGNER/MAKER:
SIGNATURE:
Notice in terms of Section 4(1) of the National Building Regulations and Building Standards Act, 103 of 1977
Approval of building plans lapses 2 years after the date of approval

railton foundation

PROJECT TITLE/PROJEK TITEL

PLAN OF PROPOSED ARTS & CULTURE BUILDING (A1) ON ERF 8530, OAK STREET, RAILTON FOR RAILTON FOUNDATION SWELLENDAM

DRWG TITLE/TEK. TITEL

Section & elevations

TINUS OLIVIER Architectural Services
9 CHURCH STREET / KERKSTRAAT 9
SWELLENDAM 6740
TEL: 028-514 3200 CELL: 079 695 0285
EMAIL: to.arch.deslgn@gmail.com
MH OLIVIER : SACAP REG. ST0873 (PrSArchT) / SAIAT REG. 71035 (SEN)

SCALE / SKAAL	1:50/100	OWNER / EIENAAR		COPYRIGHT RESERVED / KOPIEREG VOORBEHOU
DATE / DATUM	MARCH 2025	DRWG. NO. / TEK. NR.	REV.	
DRAWN / GETEKEN	TOlivier	2024 - 41 - 4		